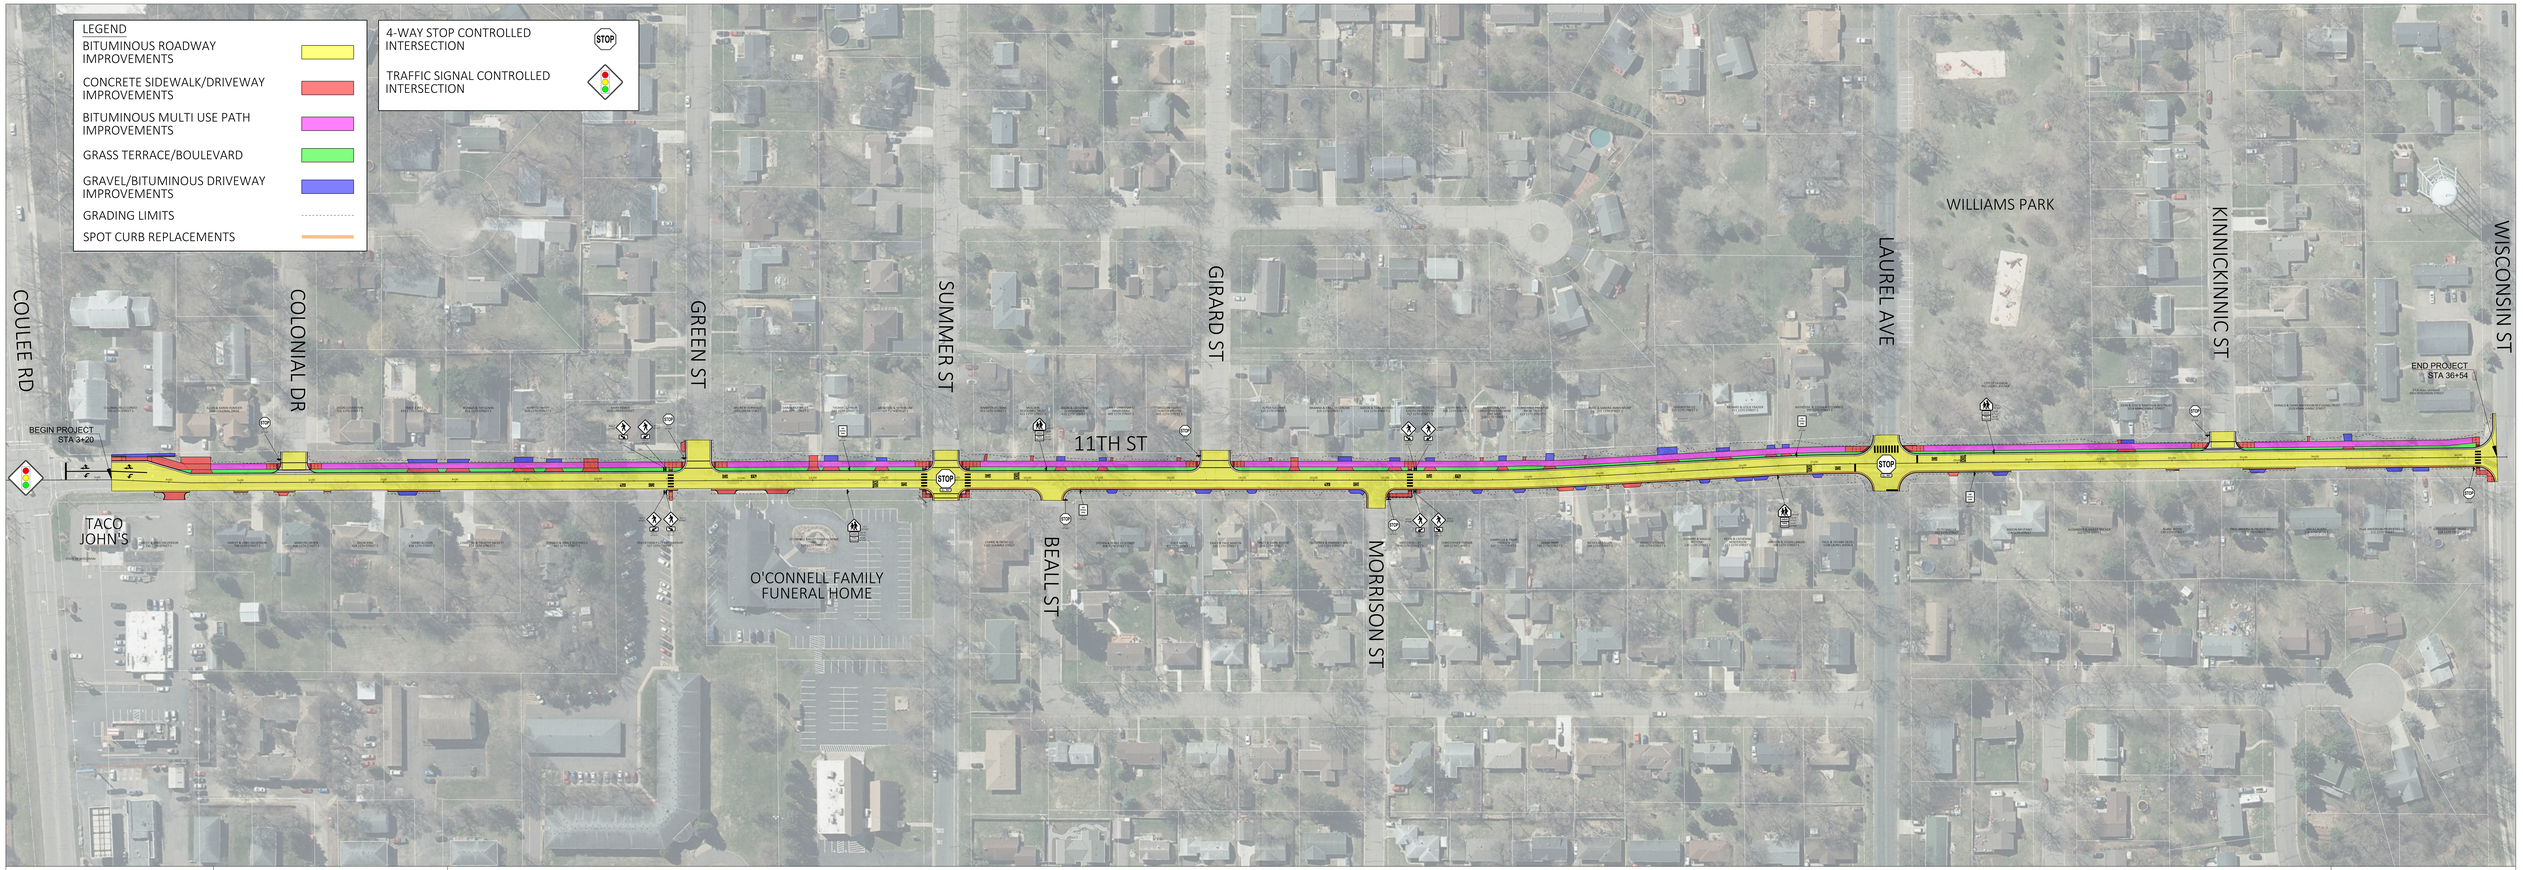

CITY OF HUDSON

MSA
ENGINEERING | ARCHITECTURE | SURVEYING
FUNDING | PLANNING | ENVIRONMENTAL
www.msa-ps.com
© MSA Professional Services, Inc.

8999-00-86/87, CITY OF HUDSON, 11TH ST, COULEE RD - WISCONSIN ST
PREFERRED ALTERNATIVE
JULY 2024

SCALE: 1" = 40 FT